



GLASS RAILINGS
GLASS PARTITIONS
GLASS CONTRACTORS
TABLE TOPS
MIRRORS

SHOWROOM:
89 Montauk Hwy
Copiague NY 11726

Phone: 631-842-2515 Fax: 631-842-2780

www.omgshowerdoors.com

LICENSED AND INSURED

Sales Rep: Brian **UPDATED INVOICE**

DATE: 10/24/2024

SHIP TO: **PROPOSAL**

BILL TO:

| | | | |
|----------|--------------------|---------------|--|
| Name: | Dan Ferrara | Company Name: | |
| Address: | 1805 Laurel Way | Name: | |
| Town: | Mattituck, NY | Address: | |
| Home: | | Town: | |
| Cell: | 914-659-0362 | Phone: | |
| Email: | danfer@verizon.net | Cell: | |

Handle: N/A


Email:

Glass Type: Low Iron

Hardware Finish: Polished Chrome

Door Thickness: N/A

Stationary Panel: 3/8"

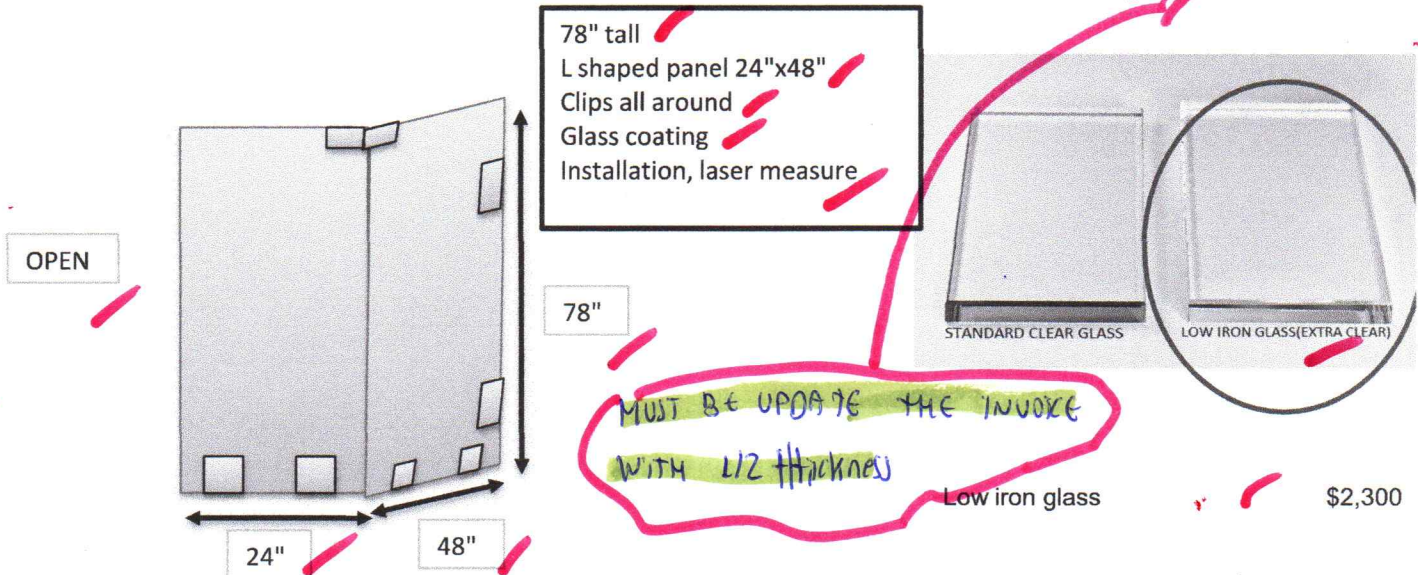

Picture For Illustration Purposes
Balance to be paid in Cash or Check

CONTRACT APPROVED Date:

I UNDERSTAND THE TERMS AND CONDITIONS OF THIS CONTRACT

Signature

Work Completed Satisfactory Date:

| Tax | Cap Form |
|----------------|----------|
| 50% Deposit \$ | 1,150.00 |
| Balance \$ | 1,150.00 |
| New Balance \$ | 1,150.00 |

Please Note: A 3.5% Service Fee will be applied to all credit card charges

When customer service is performed with passion - the results speaks for themselves

Oh my Gorgeous SHOWER DOORS inc.

C. Name DAN SBRANA Date Oct 21/24
 Room Location 1st Floor Master
 Address 1805 LAUREL WAY MANTHUCK. NY.


City _____ TYPE OF DOOR

☒ Frameless ☐ Semi-frameless ☐ Framed ☐ Slider

1 Hardware finish CHROME
 1 Glass Design LOW IRON
 Sand Blast _____
 Door Thickness _____
 2 Fixed Pnl thickness 1/2
 Header _____
 Hinges _____
 Channel _____
 1 Corner clips CSX90
 6 Glass clips 6TW1
 Support _____
 Handle _____
 Towel Bars _____
 Robe Hook _____

GLASS COATING yes ☒ no ☐

TOP (BIRDS EYE) VIEW

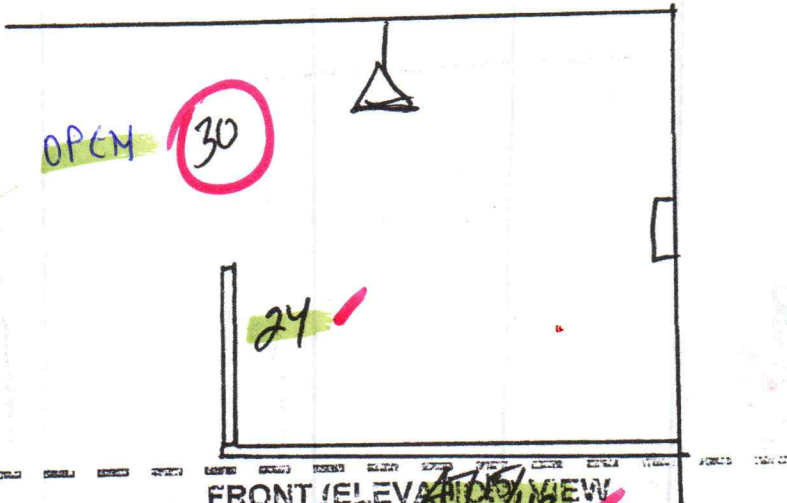

Special hardware _____
 Saddle Angle _____
 Istello GRIND YES ☒ NO ☐
 Bench GRIND YES ☒ NO ☐


DOOR SIZE _____

REMOVAL YES ☒ NO ☐

NOTES:
 ① Customer Does NOT want wall Mount Clip wants 2x2.
 ② Gave him pricing on


OPENING READY ☒ Standard 2845.
 Saddle size (width x height) Low Iron - 2845.

Tile material _____
 MEASURE TECH _____

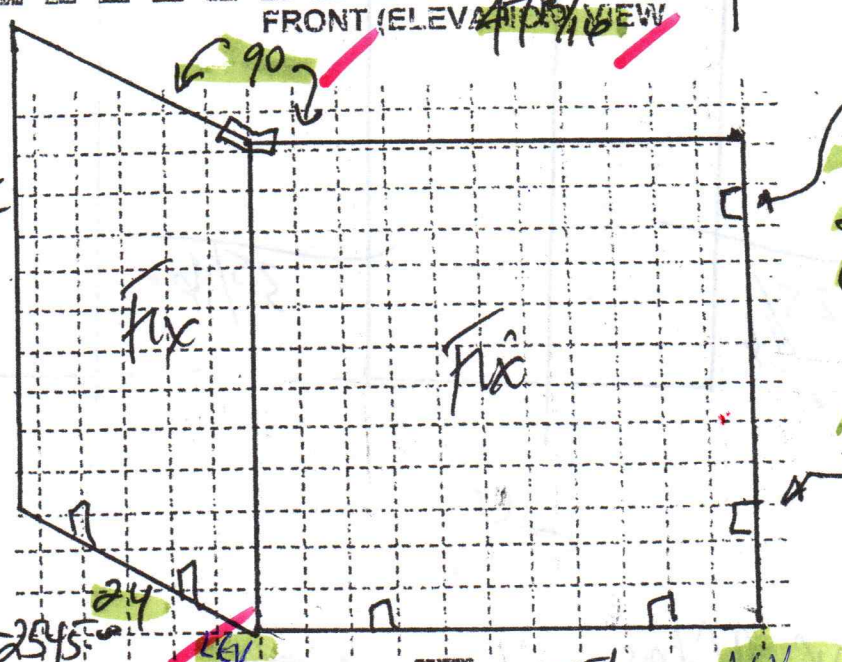

ROUGH SIZES ☐
 photo taken ☒

NOTE ALL WALL CONDITIONS

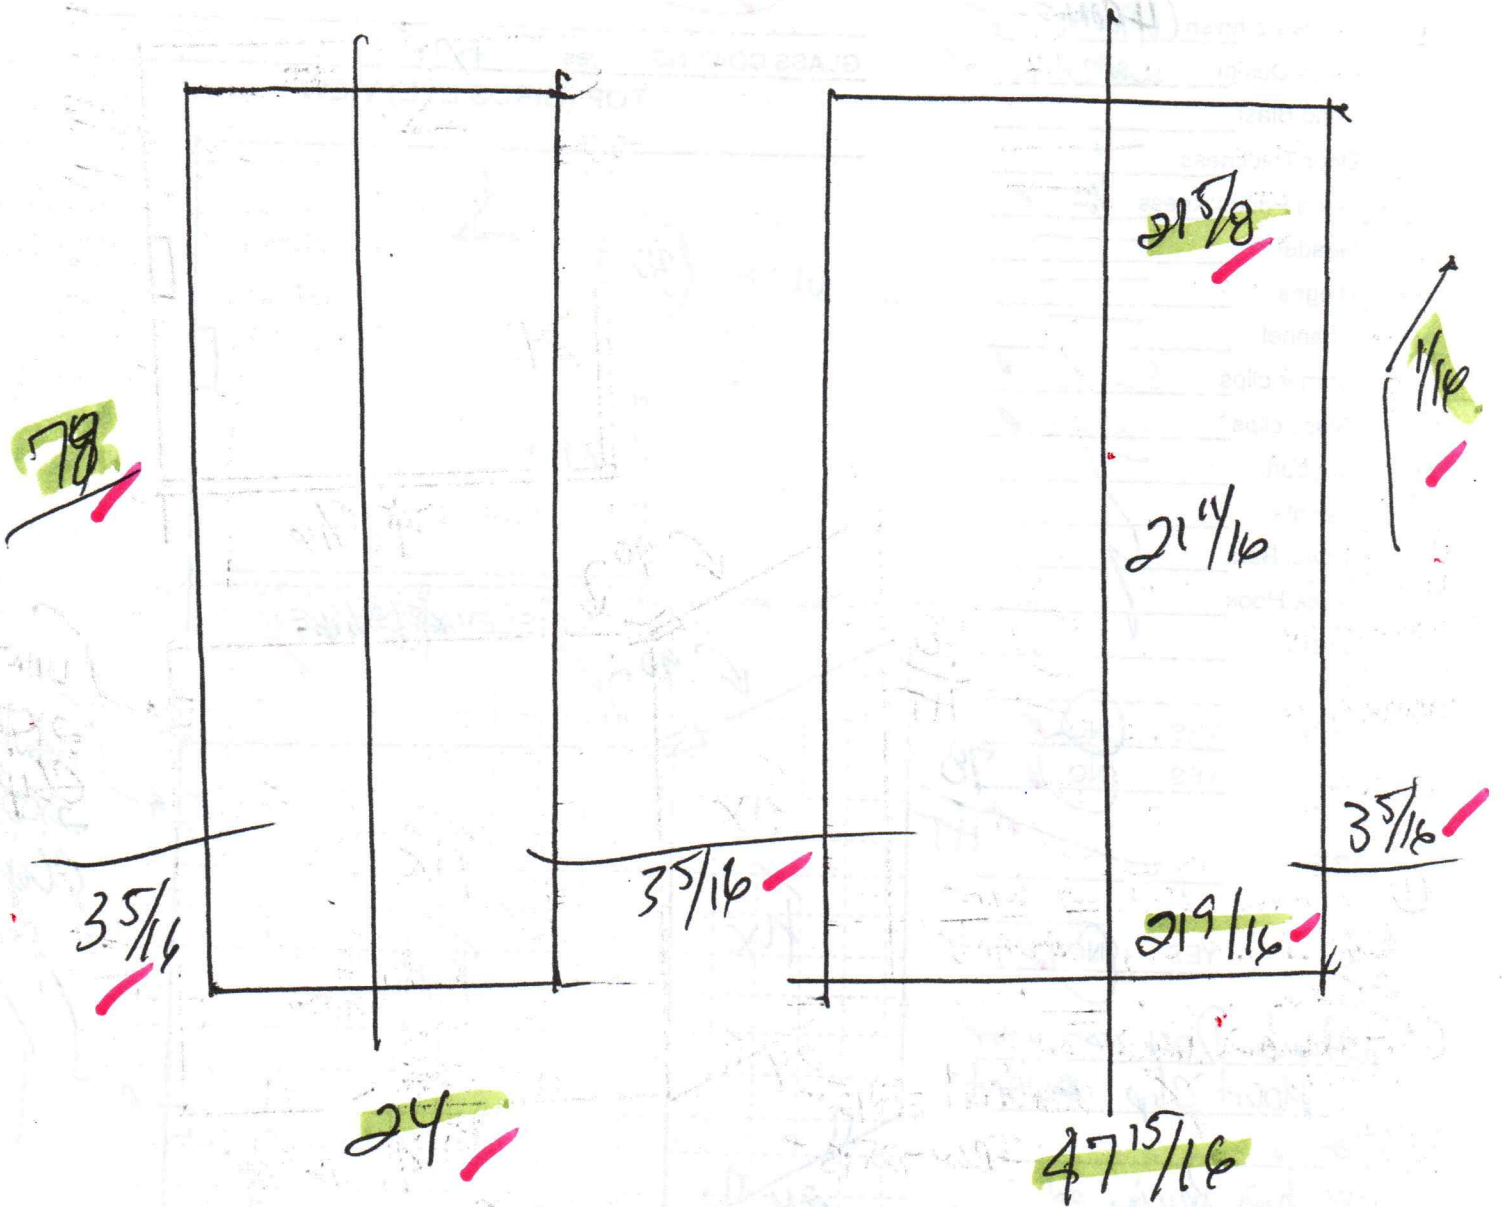

① Keel Glass.
At this size



$$\begin{array}{r}
 24 \\
 + \quad 3/8 \\
 \hline
 24 \frac{3}{8}
 \end{array}$$

$$\begin{array}{r}
 47 \quad 15/16 \\
 - \quad 1/4 \\
 \hline
 47 \quad 9/16
 \end{array}$$

3D VIEW

3D view of the shower door assembly. The door is shown in an open position. Dimensions include a height of 78, a top width of 54-1/2, a top width of 47-15/16, a bottom width of 30-3/8, a bottom width of 24-1/8, and a bottom width of 47-15/16. The word "OPEN" is written inside the door frame. A centerline void is indicated at the bottom.

Customer: Dan
Location: 1st Floor Master
Quantity: 1

OUT OF PLUMB / LEVEL CONDITIONS

Diagram showing the out of plumb / level conditions. It is a simple rectangle with dots at the corners and midpoints of the top and bottom edges, indicating measurement points.

Showing Centerline Void

GLASS SIZES AND CLEARANCES

Diagram showing the glass sizes and clearances for the shower door assembly. The diagram includes three glass panels: a 3/8" Starphire panel (30" wide, 30" high) and two 1/2" Low Iron panels (24-3/8" wide, 77-7/8" high). The clearances are: 3/16" on the left and right sides of the Starphire panel, 0" on the top and bottom of the Starphire panel, 1/8" on the left and right sides of the Low Iron panels, and 1/16" on the top and bottom of the Low Iron panels. The word "OPEN" is written inside the Starphire panel. A centerline void is indicated at the bottom.

JUNCTIONS

Diagram showing the junction of the shower door assembly. It includes a 90° interior junction and a 1/16" exterior junction. The word "Interior" is written next to the 90° junction, and the word "Exterior" is written next to the 1/16" junction.

| PO Name | Description | Finish | Qty. |
|-----------------------|-------------|--------|------|
| Rory 2nd Floor Bath | CGTW1 | CHROME | 6 |
| FLEURCO / US HORIZON | CSOC90 | CHROME | 1 |
| OMG FOR INTERNAL ONLY | | | |

GLASS COATING IN THE HOUSE

1 ea

1/2" Low Iron Tempered

24-3/8" x 77-7/8" (85.7lb)


Flat Polish 2 Long 2 Short As Shown

Measurements are in inches

Project Name: PO# Ferrara

Location: 1st Floor Master

Marks: P2

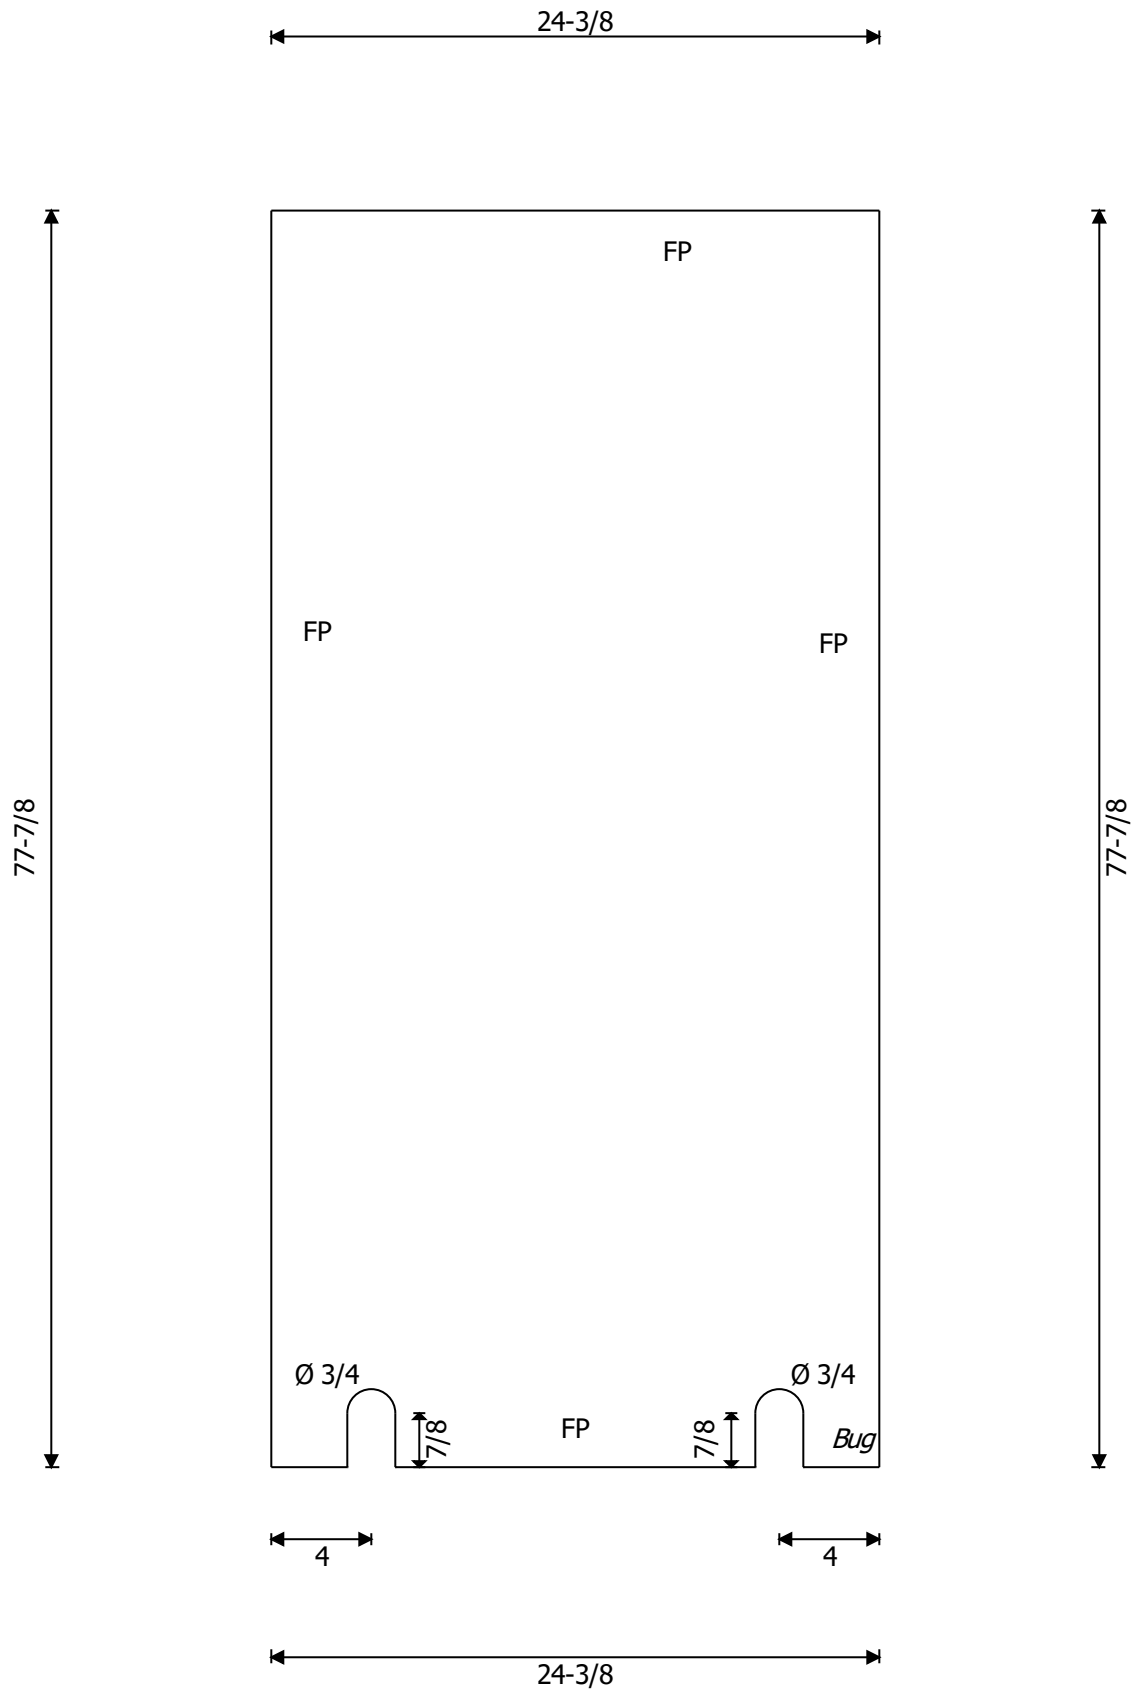

1 ea
1/2" Low Iron Tempered
47-9/16" x 77-7/8" (167.2lb)
Flat Polish 2 Long 2 Short As Shown
Measurements are in inches

Project Name: PO# Ferrara
Location: 1st Floor Master
Marks: P3

